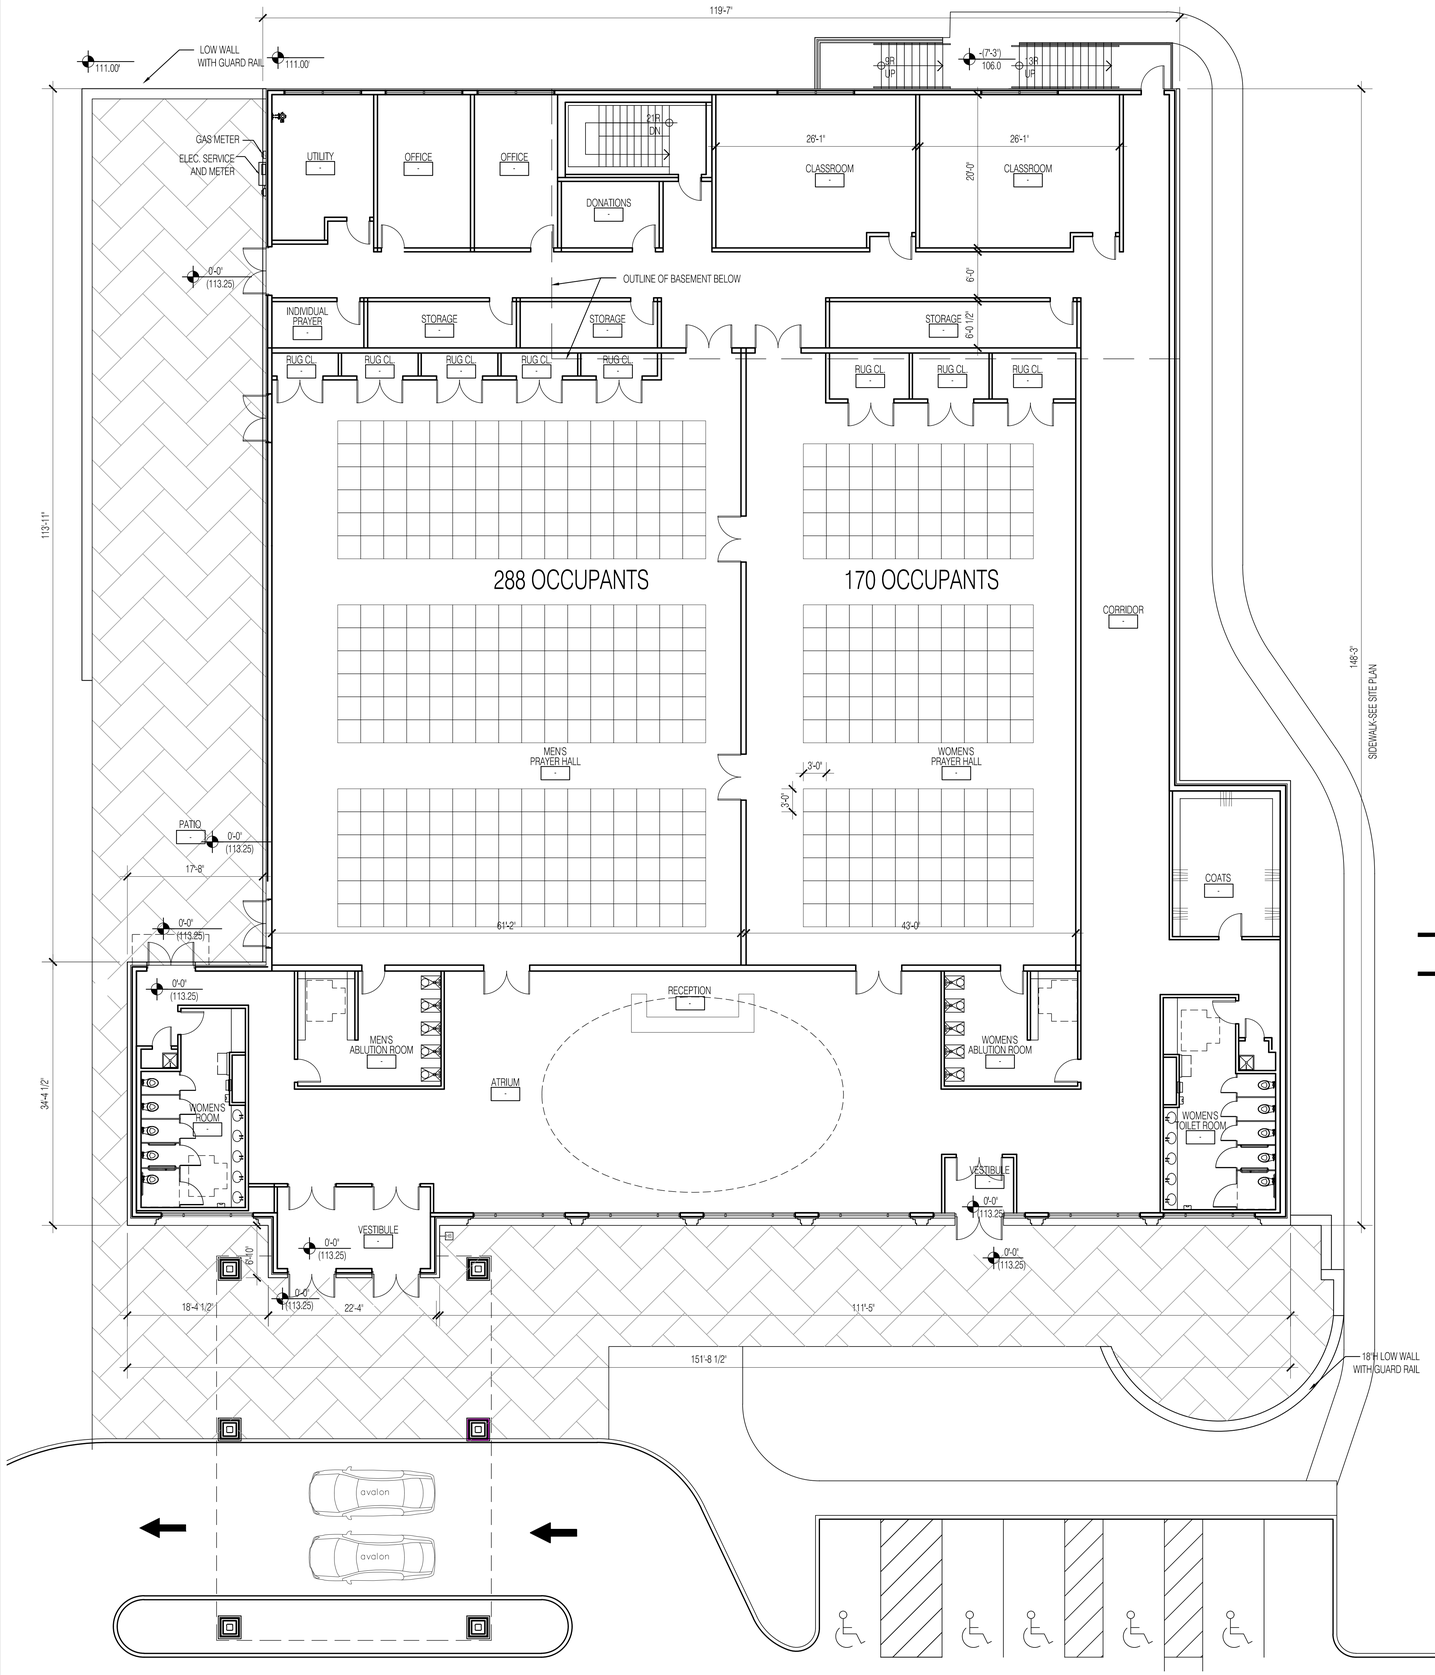

1 FIRST FLOOR PLAN
SCALE: 1/8" = 1'-0"

SF CHART	
FIRST FLOOR	19,350 SF
BASEMENT	2,890 SF
WORSHIP AREA	7,981 SF

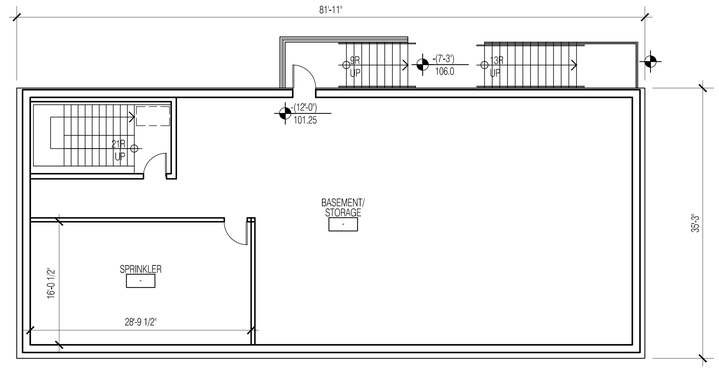

2 BASEMENT FLOOR PLAN
SCALE: 1/8" = 1'-0"

SIGN REQUIREMENT FREESTANDING SIGN			
CHURCH			
	MAX. #	MAX. SIGN AREA (SF)	MAX. SIGN HT (FT)
REQUIRED	1	25 SF	5'
PROPOSED	1	67.5 SF	5'

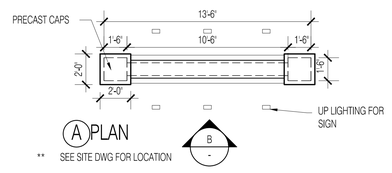

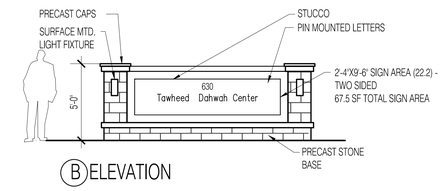

3 FREESTANDING SIGN PLAN & ELEVATION
SCALE: 1/4" = 1'-0"

PROJECT:

TAWHEED DAHWAH CENTER MOSQUE

PROJECT LOCATION:

BLOCK- 37.02 | LOT -46.03
630 S. MIDDLEBUSH RD.
TOWNSHIP OF FRANKLIN, NJ

ARCHITECT:

MISTRYDESIGN
350 CLARK DRIVE, SUITE 101
BUDD LAKE, NJ 07828
T: 973.347.2727
www.mistrydesignllc.com

NJ CERTIFICATE OF AUTHORIZATION NO: 21AC00079600

CONSULTANT:

THIS PLAN WAS APPROVED AT A MEETING OF THE ZONING/PLANNING BOARD OF THE TOWNSHIP OF FRANKLIN, SOMERSET COUNTY, NEW JERSEY, HELD ON

Chairman

Secretary

Engineer

DRAWING LIST:

A2.01 PROPOSED FIRST FLOOR PLAN
PROPOSED BASEMENT PLAN
PROPOSED LAWN SIGN
A4.01 PROPOSED EXTERIOR ELEVATIONS

ISSUES AND REVISIONS

No.	Date	Issues and Revisions	By	Check
1.	08.02.24	FOR BOARD SUBMISSION	BK/CA	YM

REGISTRATION & SIGNATURE:

YOGESH MISTRY NJ LICENSE NO: 21AI01456400

PROJECT NUMBER:
2112_1

DRAWING DESCRIPTION:
PROPOSED FIRST FLOOR PLAN
PROPOSED BASEMENT PLAN
PROPOSED LAWN SIGN

REF. NORTH

A2.01

ALL DRAWINGS AND WRITTEN MATERIAL APPEARING HEREIN CONSTITUTE ORIGINAL AND UNPUBLISHED WORK OF THE ARCHITECT AND MAY NOT BE DUPLICATED, USED OR DISCLOSED WITHOUT WRITTEN CONSENT OF THE ARCHITECT.
© 2024 MISTRYDESIGN LLC. ALL RIGHTS RESERVED

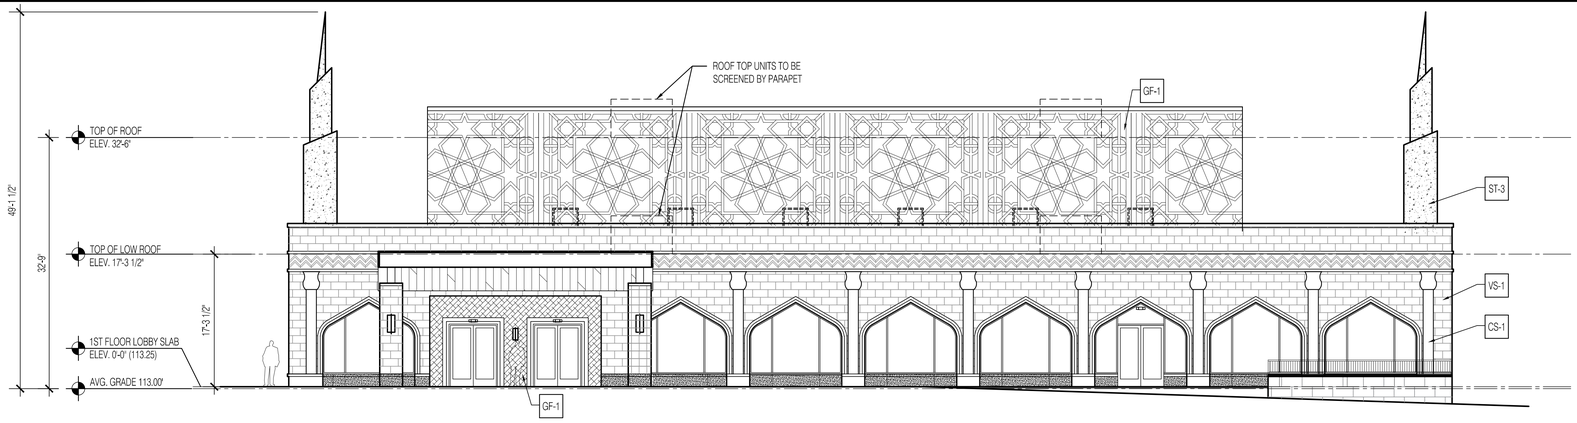

1 FRONT ELEVATION
SCALE: 1/8" = 1'-0"

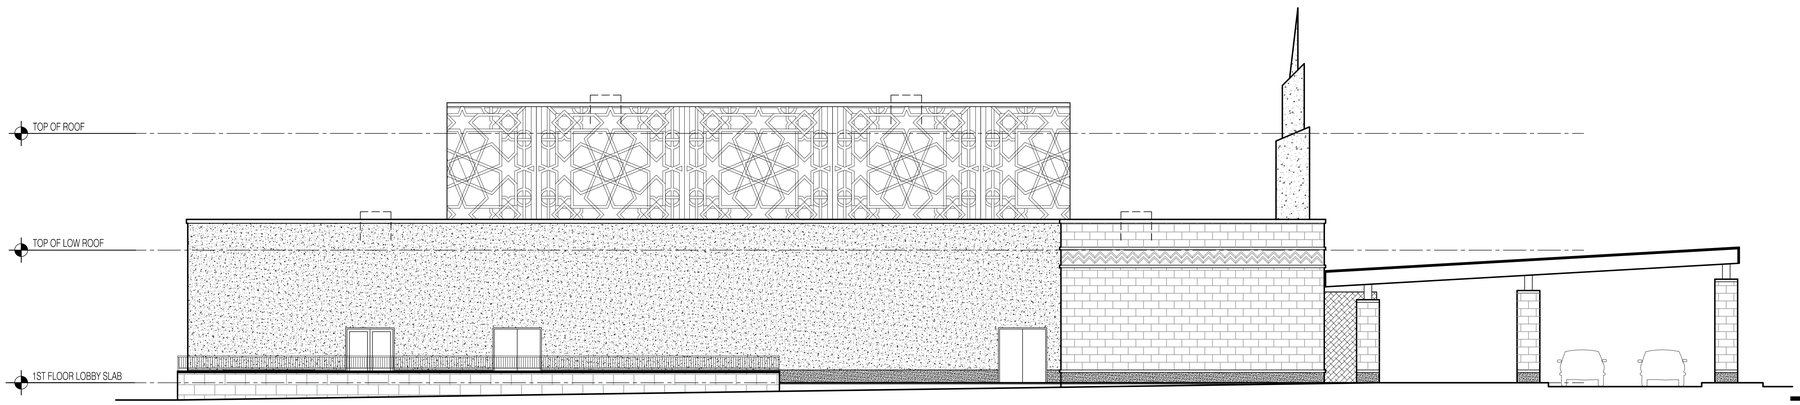

2 LEFT SIDE ELEVATION
SCALE: 1/8" = 1'-0"

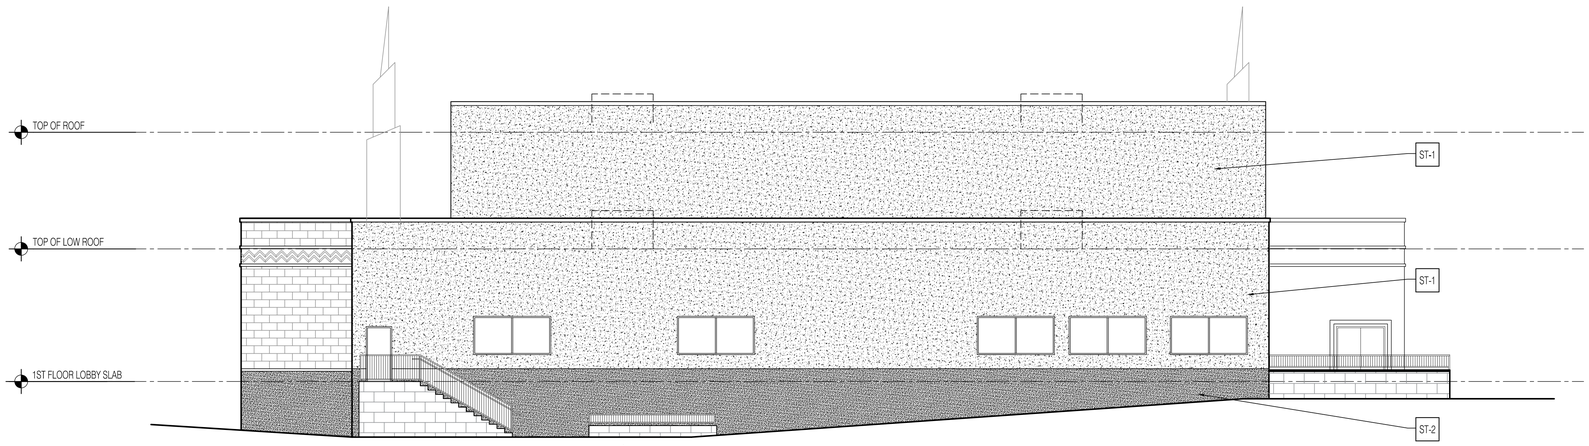

3 REAR ELEVATION
SCALE: 1/8" = 1'-0"

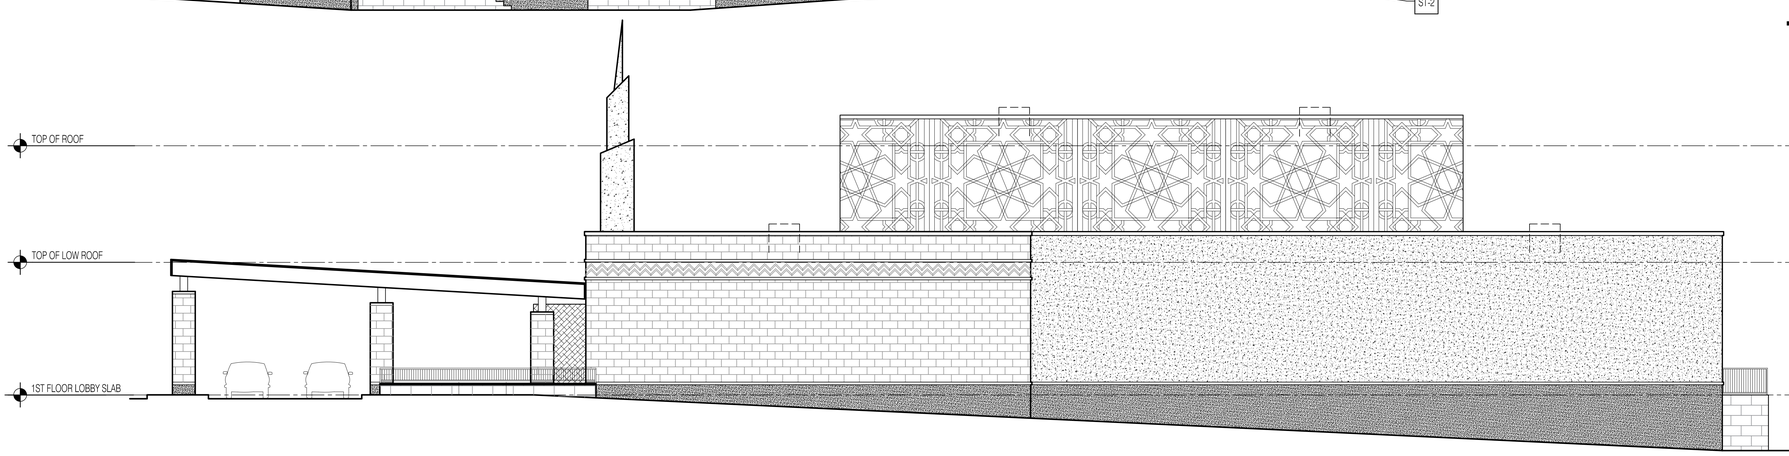

4 RIGHT SIDE ELEVATION
SCALE: 1/8" = 1'-0"

FINISH LEGEND	
VS-1	VENEER STONE - COLOR: -
ST-1	STUCCO - COLOR: -
ST-2	STUCCO - COLOR: -
ST-3	STUCCO - COLOR: -
CS-1	CAST STONE - COLOR: -
GF-1	DECORATIVE GFRC - COLOR: -

PROJECT:

TAWHEED DAHWAH CENTER MOSQUE

PROJECT LOCATION:

BLOCK- 37.02 | LOT -46.03
630 S. MIDDLEBUSH RD.
TOWNSHIP OF FRANKLIN, NJ

ARCHITECT:

MISTRYDESIGN
350 CLARK DRIVE, SUITE 101
BUDD LAKE, NJ 07828
T: 973.347.2727
www.mistrydesignllc.com

NJ CERTIFICATE OF AUTHORIZATION NO: 21AC00079600

CONSULTANT:

THIS PLAN WAS APPROVED AT A MEETING OF THE ZONING/PLANNING BOARD OF THE TOWNSHIP OF FRANKLIN, SOMERSET COUNTY, NEW JERSEY, HELD ON

Chairman

Secretary

Engineer

DRAWING LIST:

A2.01	PROPOSED FIRST FLOOR PLAN PROPOSED BASEMENT PLAN PROPOSED LAWN SIGN
A4.01	PROPOSED EXTERIOR ELEVATIONS

ISSUES AND REVISIONS

No.	Date	Issues and Revisions	By	Check
1.	08.02.24	FOR BOARD SUBMISSION	BK/CA	YM

REGISTRATION & SIGNATURE:

YOGESH MISTRY NJ LICENSE NO: 21AI01456400

PROJECT NUMBER:
2112_1

DRAWING DESCRIPTION:
PROPOSED EXTERIOR ELEVATIONS

A4.01

ALL DRAWINGS AND WRITTEN MATERIAL APPEARING HEREIN CONSTITUTE ORIGINAL AND UNPUBLISHED WORK OF THE ARCHITECT AND MAY NOT BE DUPLICATED, USED OR DISCLOSED WITHOUT WRITTEN CONSENT OF THE ARCHITECT.
© 2024 MISTRYDESIGN LLC. ALL RIGHTS RESERVED