TAWHEED DAHWAH
CENTER MOSQUE

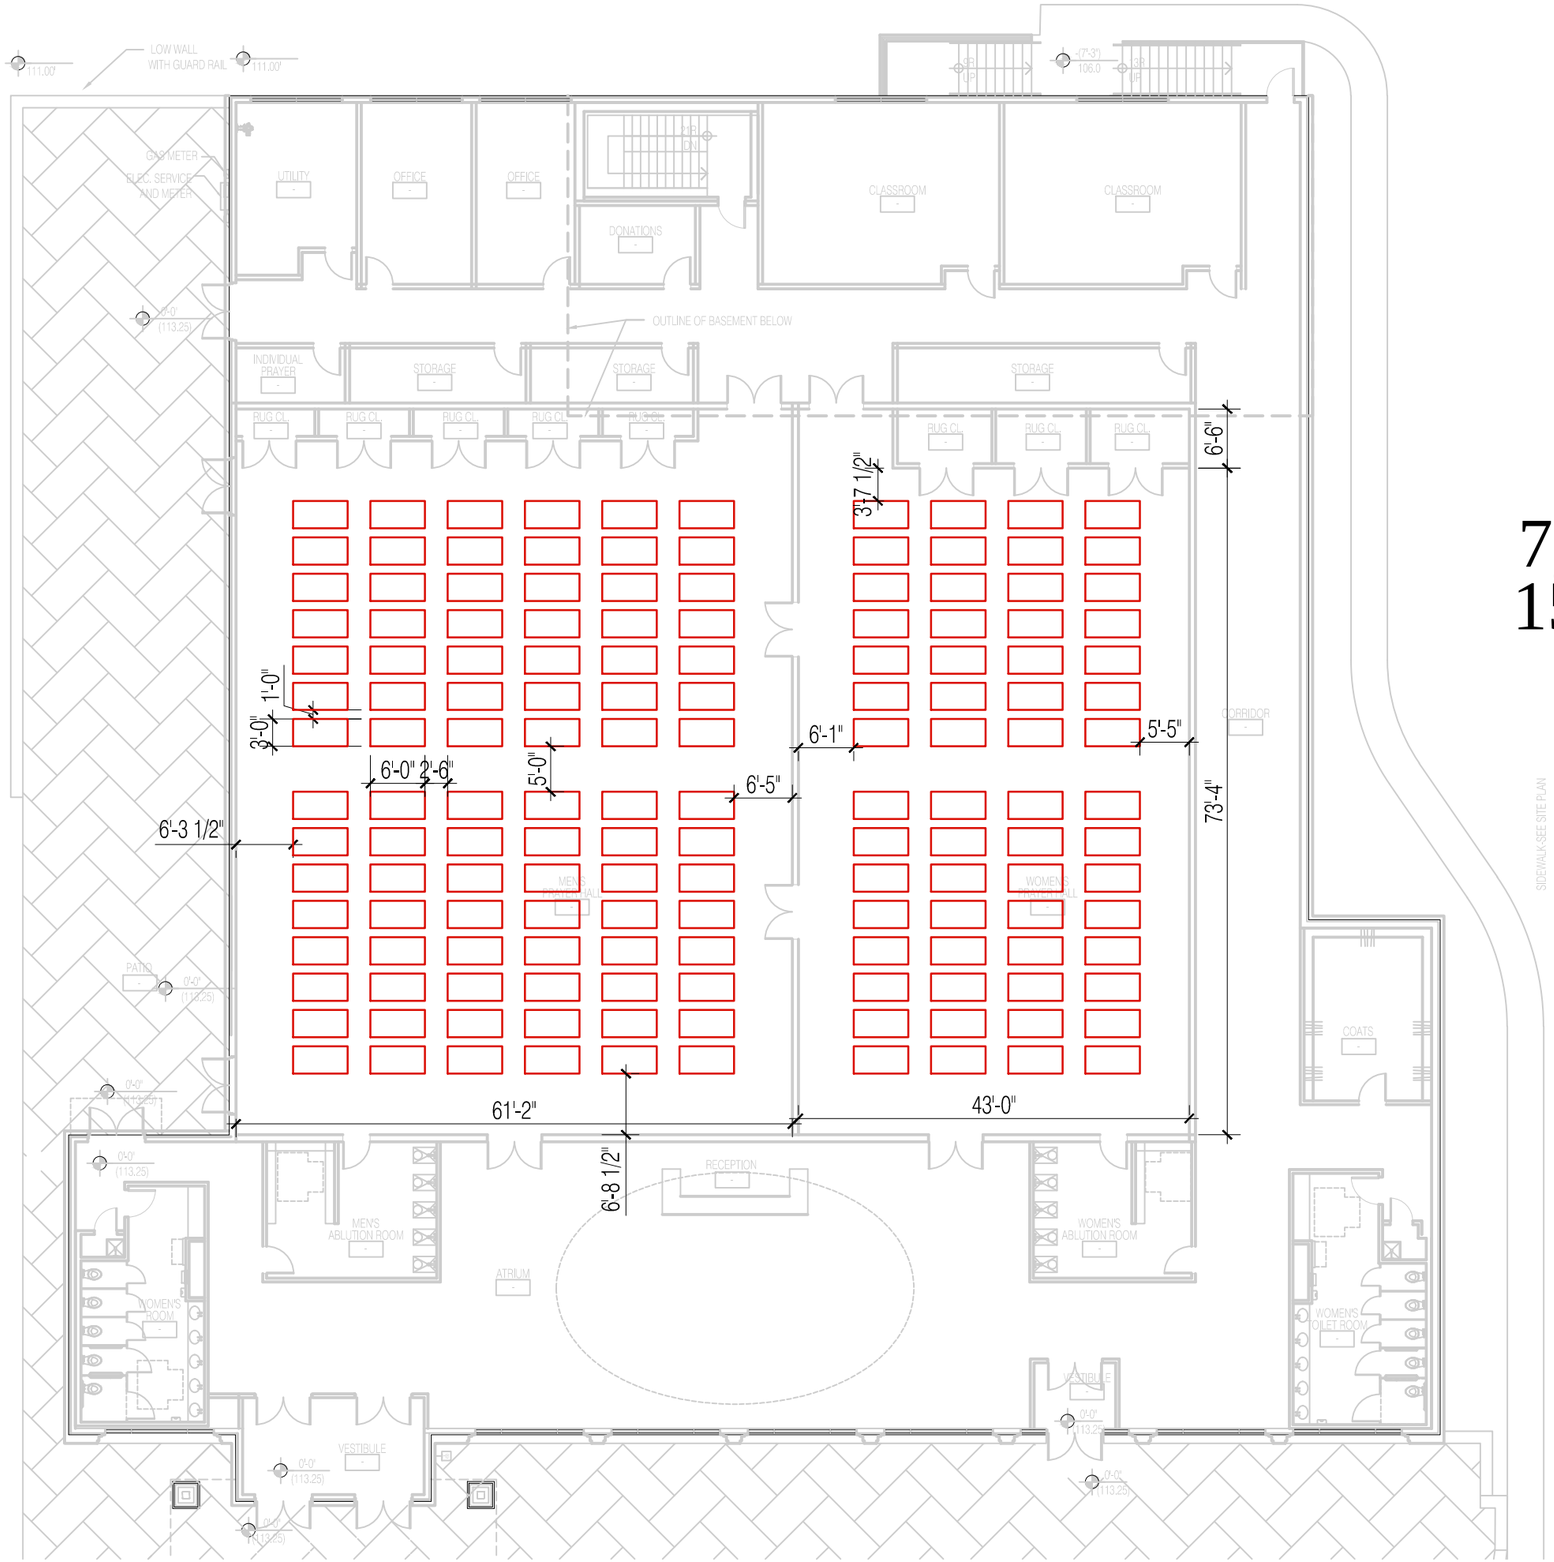

7,981 sf
150 rugs

MISTRYDESIGN

A2.01- ALT
RUG LAYOUT
03.31.26