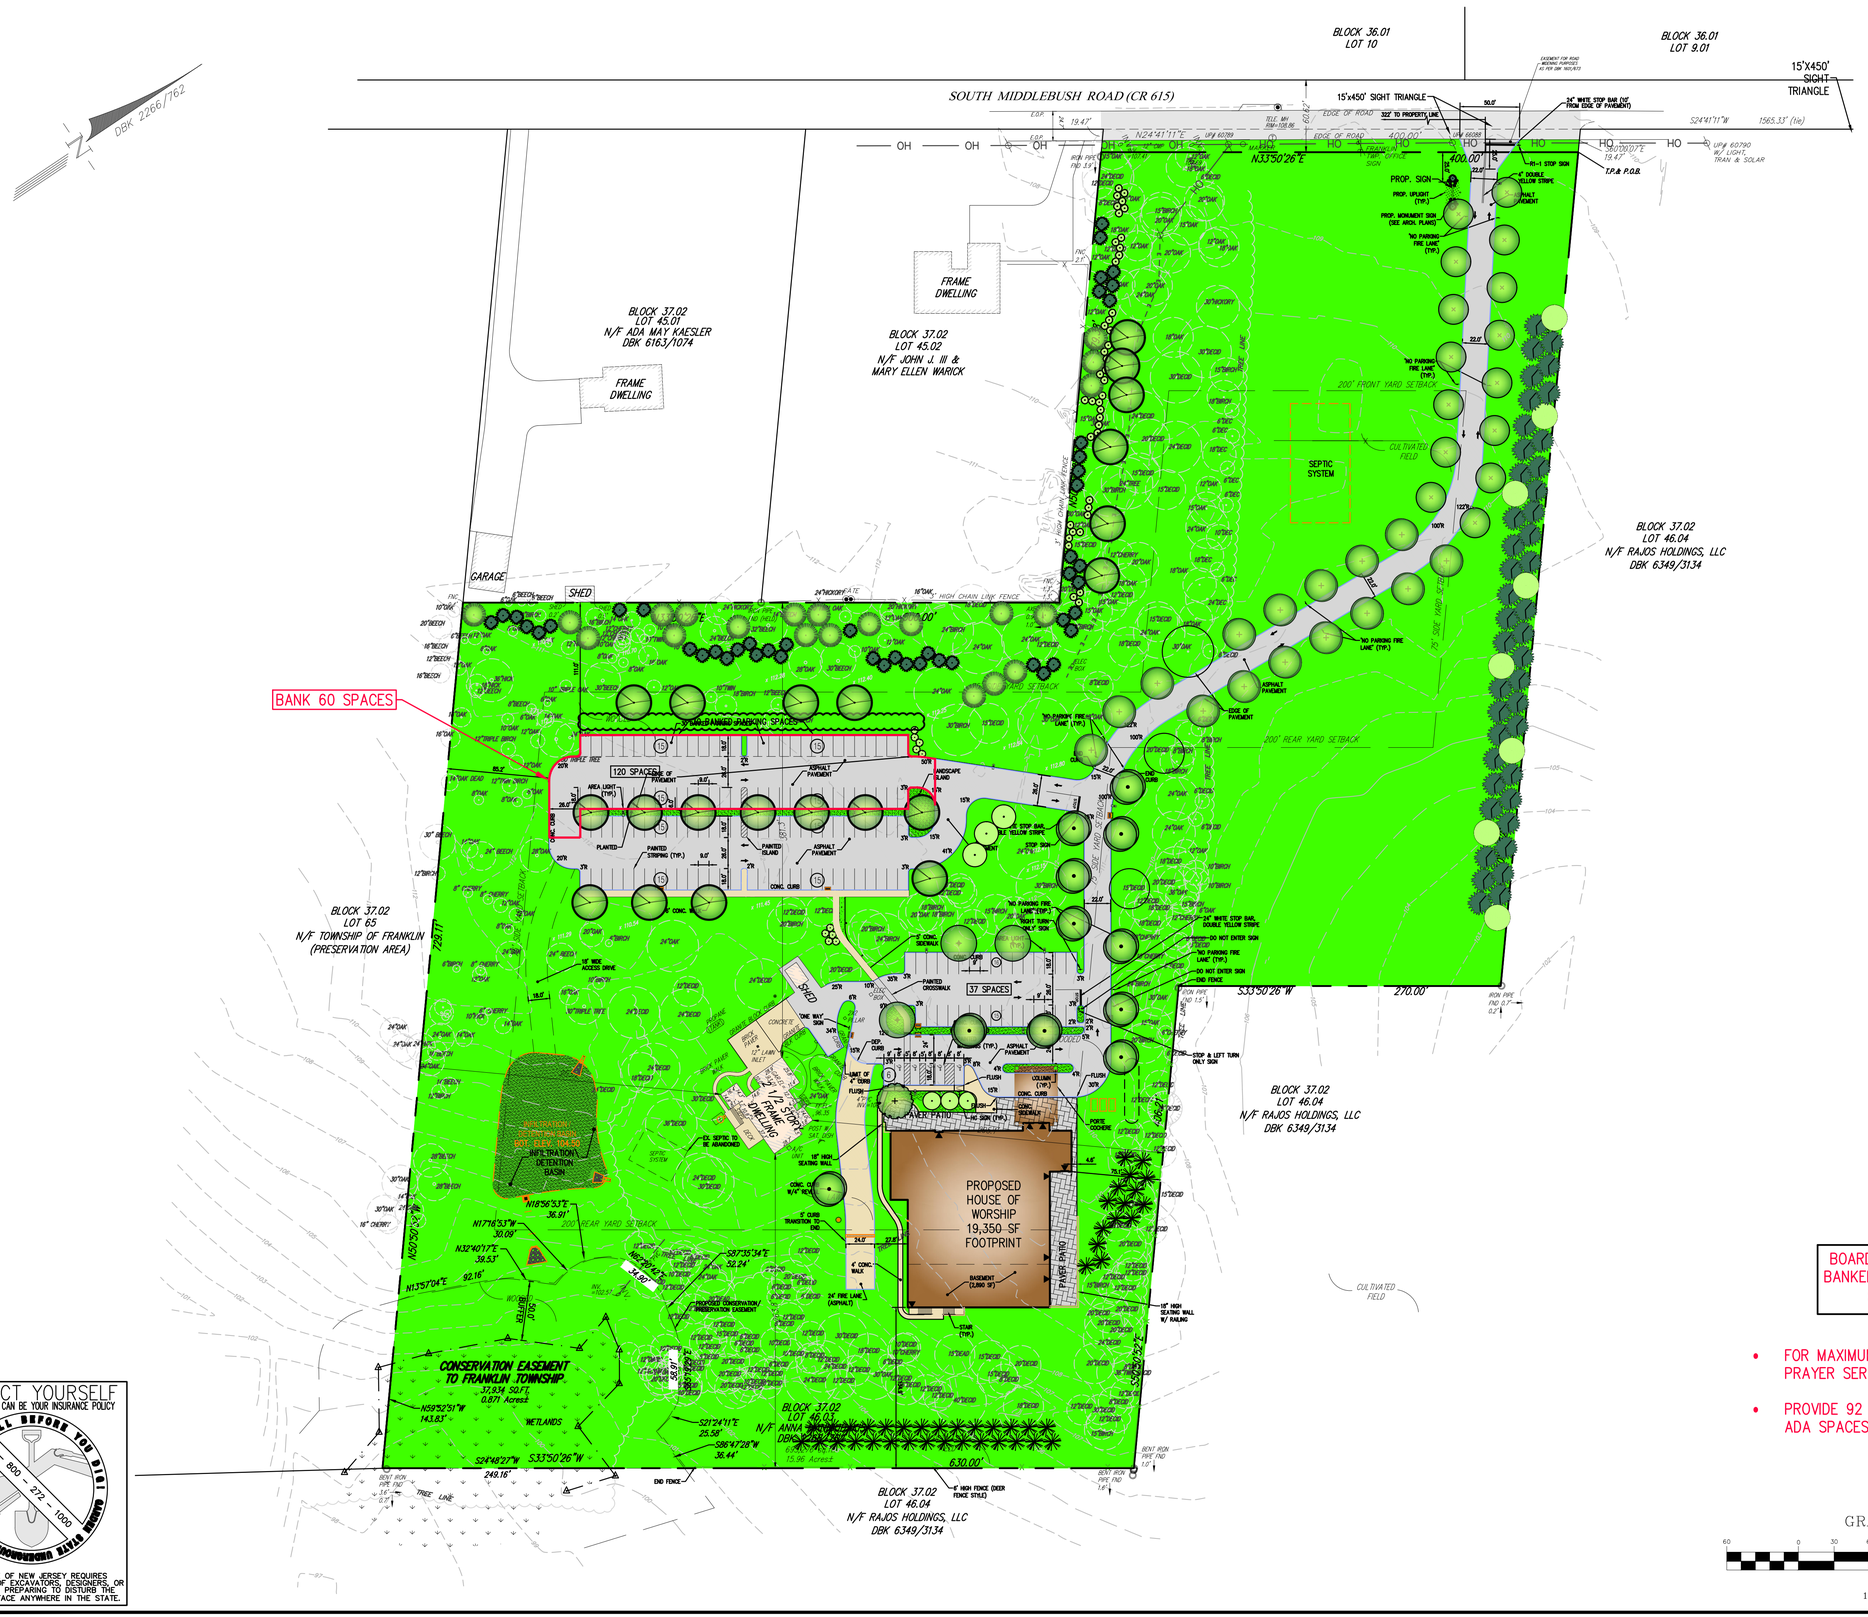

BOARD OF ADJUSTMENT
BANKED PARKING EXHIBIT
04/01/2026

- FOR MAXIMUM OF 150 PEOPLE AT ONE PRAYER SERVICE.
- PROVIDE 92 PARKING SPACES PLUS 5 ADA SPACES

GRAPHIC SCALE

60 0 30 60 120 240

(IN FEET)
1 inch = 60 ft.

PROTECT YOURSELF
A PHONE CALL CAN BE YOUR INSURANCE POLICY

CALL BEFORE YOU DIG
1 - 800 - 272 - 1000
DIGGING NEAR UNDERGROUND UTILITIES

THE STATE OF NEW JERSEY REQUIRES NOTIFICATION OF EXCAVATORS, DESIGNERS, OR ANY PERSON PREPARING TO DISTURB THE EARTH'S SURFACE ANYWHERE IN THE STATE.

revisions

no.	date	description
1	11/05/19	COMPLETENESS REVIEW
2	04/07/20	PER SCD COMMENTS AND TOWNSHIP STAFF REVIEW
3	09/01/21	PER BOARD AND NEIGHBOR COMMENTS
4	08/02/24	AMENDED APPLICATION SUBMITTAL
5	01/06/25	DRCC RESUBMITTAL

LEGEND

- GAS VALVE
- GAS METER
- WATER VALVE
- HYDRANT
- WATER METER
- CURB STOP
- DRAINAGE MH
- CURB INLET
- LAWN INLET
- SANITARY MH
- CLEANOUT
- BOLLARD
- SIGN
- LIGHT
- MAIL BOX
- GUY WIRE
- UTILITY POLE
- ELECTRIC MH
- CONIFEROUS TREE
- DECIDUOUS TREE
- FENCE
- GATE POST
- WATER LINE
- GAS LINE
- ELECTRIC LINE
- SANITARY LINE
- OVERHEAD WIRES

Engineers
Landscape Architects
Land Surveyors
Planners
575 Route 28, Suite 110
Raritan, N.J. 08869
908-722-1500
Fax 908-722-7035
www.reynoldsgrp.com

The Reynolds Group Inc.

State of New Jersey
Certificate of Authorization
Number 24GA27969200
21MH00004300

F. Mitchel Ardman, P.E., P.P.
Jeffrey D. Reynolds, P.L.A.

F. MITCHEL ARDMAN
N.J. PROFESSIONAL ENGINEER LIC. NO. 34317

project

TAWHEED DAWAH CENTER

BLOCK 37.02, LOT 46.03
TOWNSHIP OF FRANKLIN
SOMERSET COUNTY, NEW JERSEY

drawing title

DIMENSION PLAN

job number	drawing number
14-001-5	R-1
scale: 1"=60'	
checked by: FMA	
drawn by: A.A./GH	
date: 06/12/2019	sheet 1 of 1

J:\ENGINEERING PROJECTS\2014\14-001-5 TDCTL-CAD\VERSIONS\14-001-5 PENDING BOARD OF ADJUSTMENT (PB)\DWG - (4/2/26)